1. DECK
2. SA VAPOUR BARRIER
3. INSULATION
4. UNDERLAY
5. CAP SHEET
6. VAPOUR BARRIER
7. GRP EDGE TRIM
8. PRIMED TREATED TIMBER

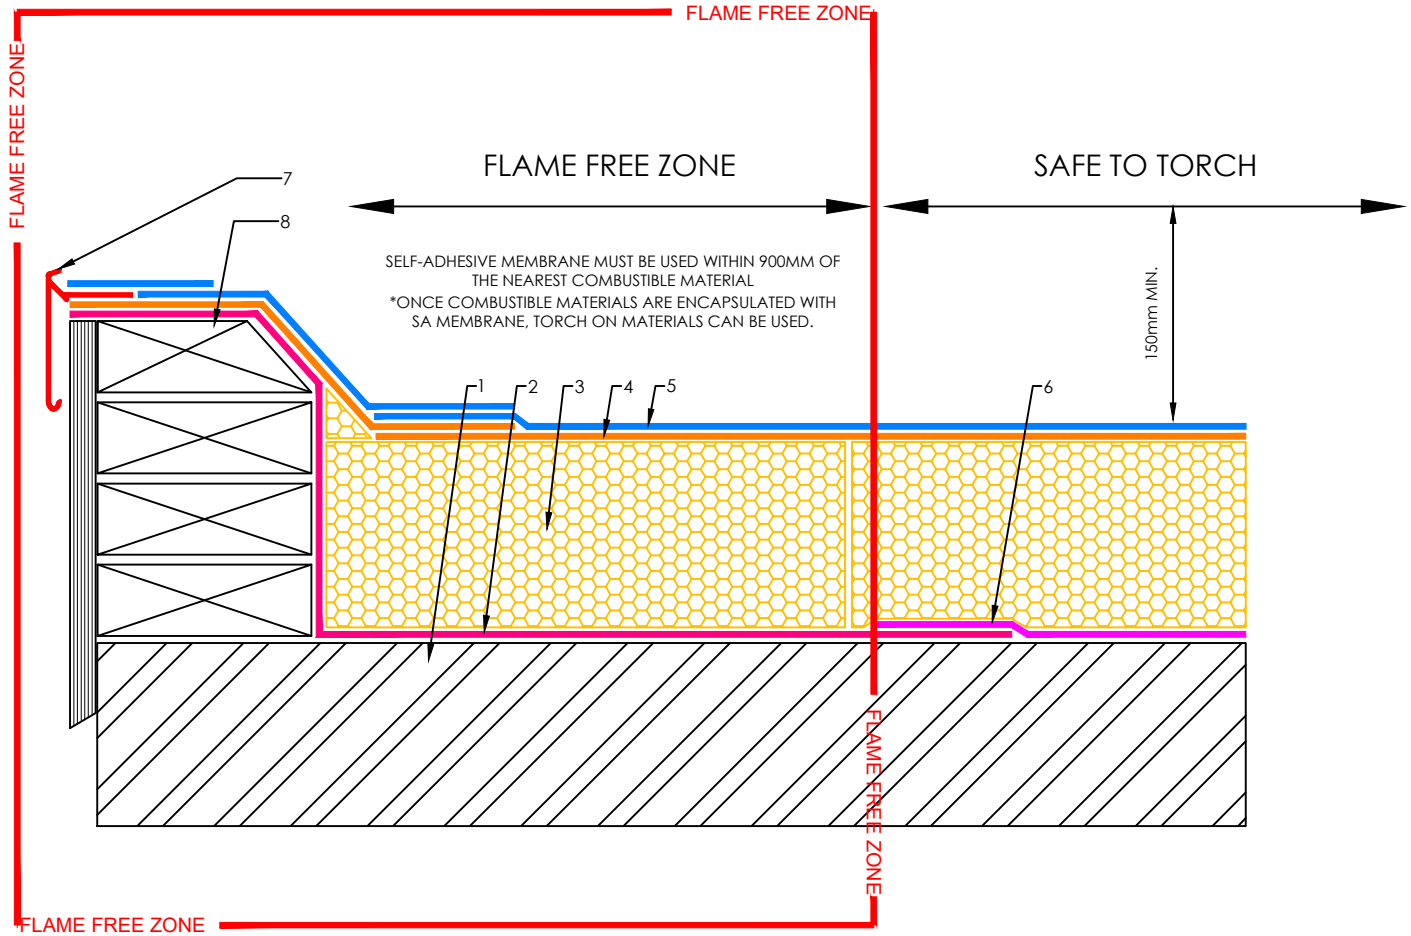

REV:	DESCRIPTION:	BY:	DATE:
C		-	-
B		-	-
A		-	-

AMENDMENTS:

SITE: –	S2T-004 DRAWING NO.		- PROJECT NO.	21/03/2018 DATE.	The Garland Company UK Limited Second Way, Avonmouth, Bristol, BS11 8DF Tel: 01174 401050 Fax: 01174 401057 www.garlandukltd.co.uk
TITLE: SAFE2TORCH WATERCHECK TO GRP TRIM DETAIL	NTS SCALE AT A4.	MF DRAWN.	- CHECKED.	- REVISION.	NOTE: THIS DRAWING IS FOR GUIDANCE AND REFERENCE ONLY. TO BE USED IN CONJUNCTION WITH SPECIFICATION.