1. DECK
2. SA VAPOUR BARRIER
3. INSULATION
4. UNDERLAY
5. CAP SHEET
6. VAPOUR BARRIER
7. EXISTING VENT PIPE
8. NEW TELESCOPIC VENT PIPE

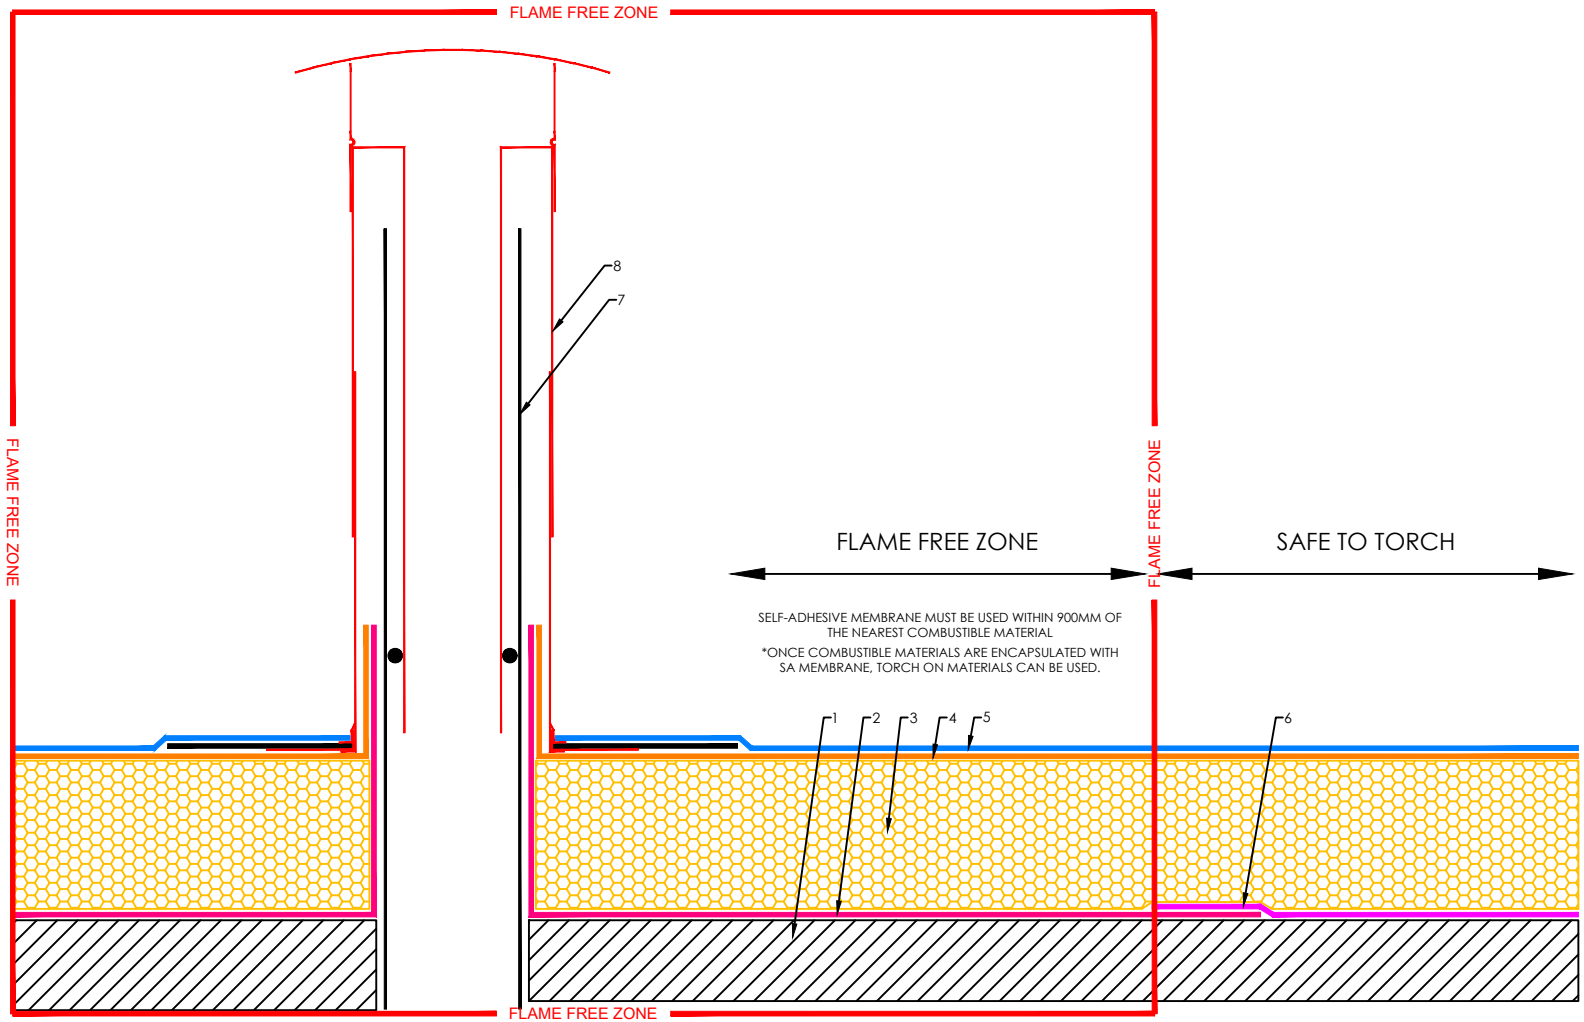

REV:	DESCRIPTION:	BY:	DATE:
C		-	-
B		-	-
A		-	-

AMENDMENTS:

SITE: -	S2T-014 DRAWING NO.		- PROJECT NO.	01/05/2018 DATE.
TITLE: TELESCOPIC VENT PIPE DETAIL	NTS SCALE AT A4.	MF DRAWN.	- CHECKED.	- REVISION.

The Garland Company UK Limited
Second Way, Avonmouth, Bristol, BS11 8DF
Tel: 01174 401050 Fax: 01174 401057
www.garlandukltd.co.uk

NOTE: THIS DRAWING IS FOR GUIDANCE AND REFERENCE ONLY. TO BE USED IN CONJUNCTION WITH SPECIFICATION.